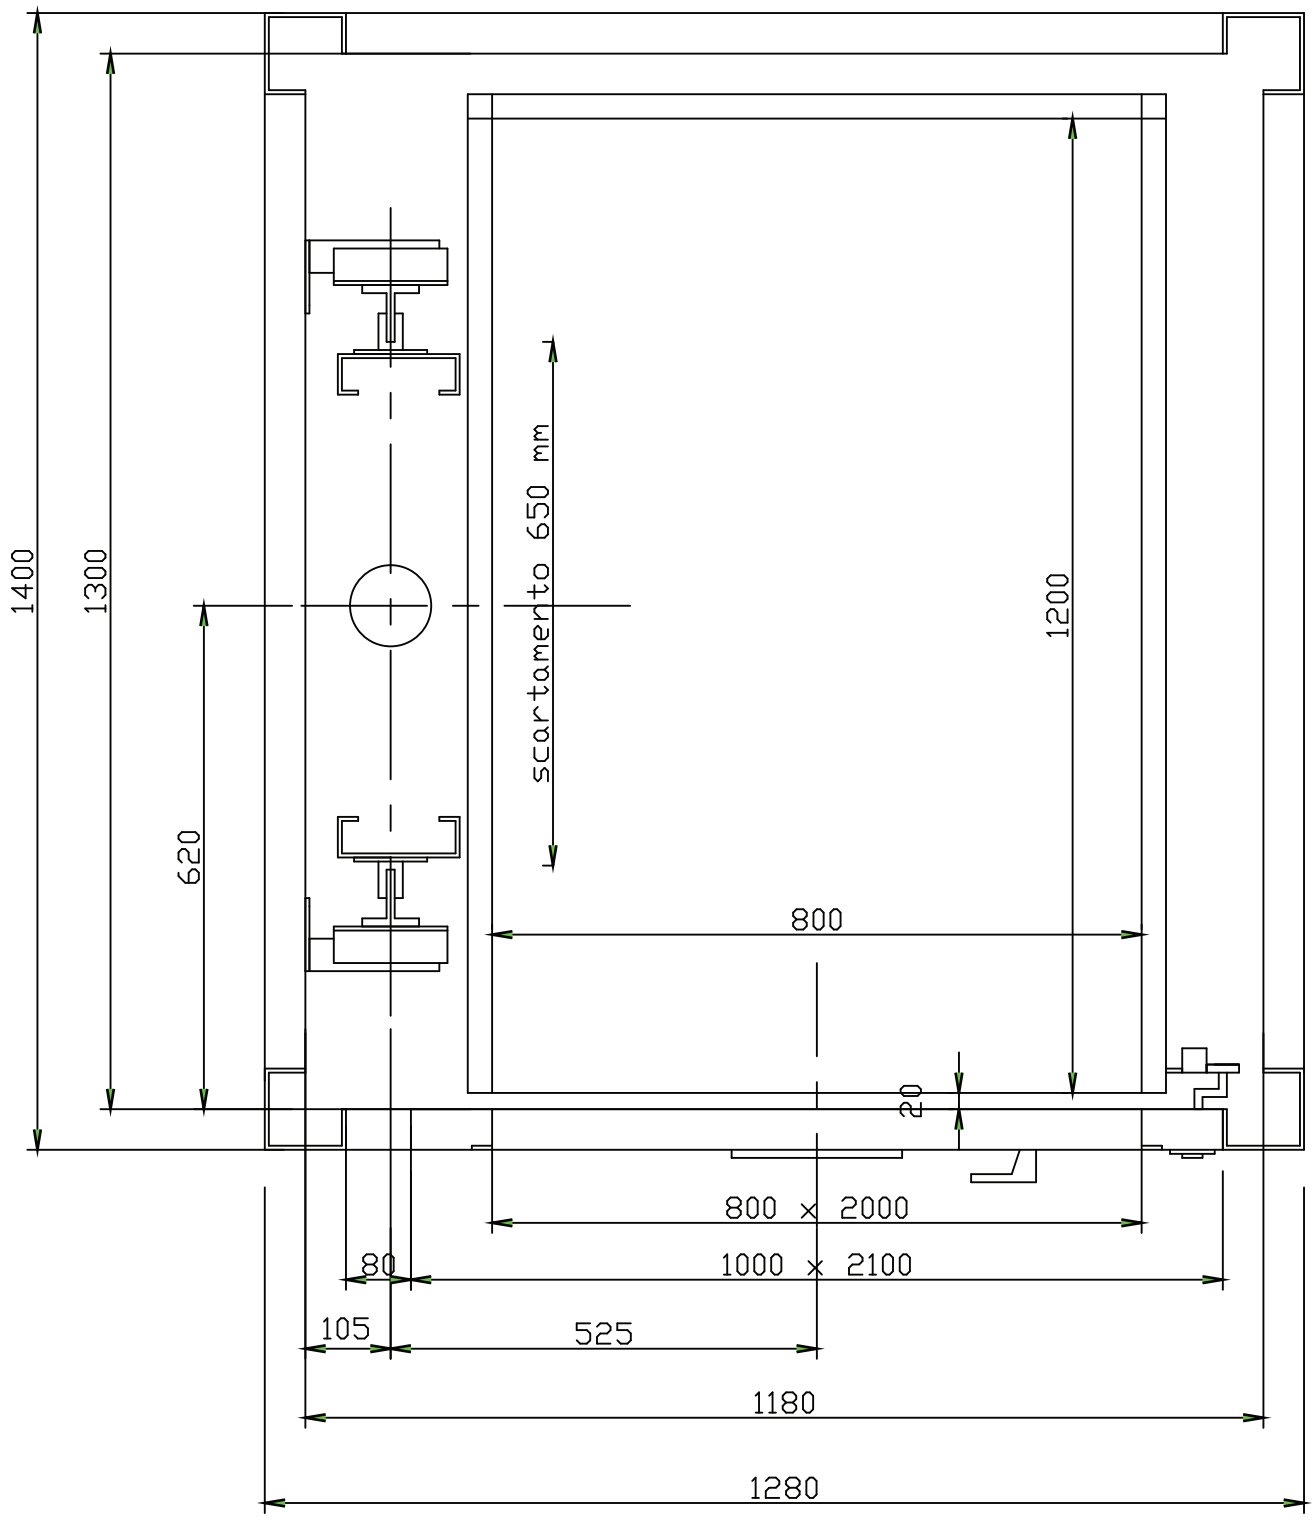


**LIFT CAR SIZE:** *800 x 1200mm*
**CONFIGURATION:** *Single entry*
**SHAFT TYPE:** *Steel Structure*
**DOORS TYPE:** *Swing*

Drawing Title:

**Rafael Piccolo**

| Date: **Apr 13** | Scale: **NTS** | Rev: |
|---|---|---|
| Drawn By: **N Massey** | Checked By: | |

Unit 7, Deanfield Drive,
Link 59 Business Park,
Clitheroe, Lancs, BB7 1QJ,

**Tel:** 01200 405005
**Fax:** 01200 405006
**Email:** info@axess2.co.uk

axess 2
Lifts for life

www.axess2.co.uk