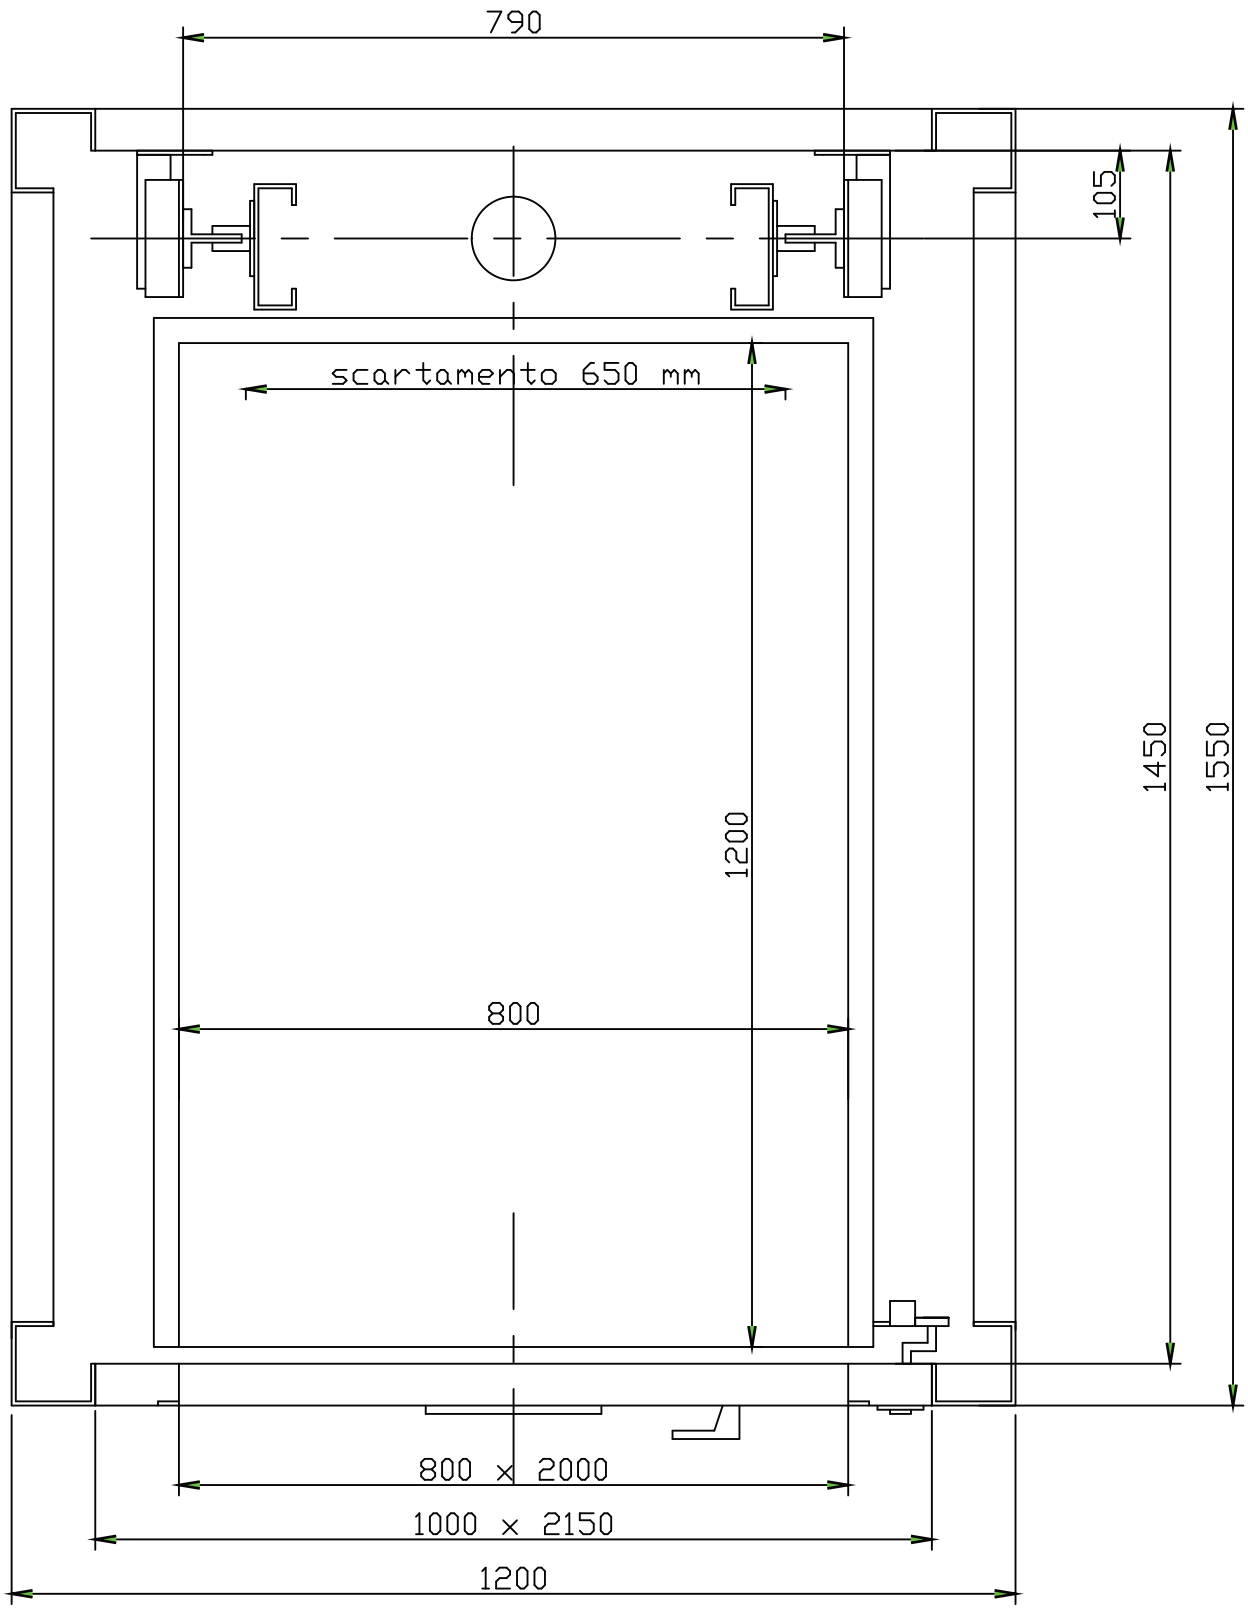

LIFT CAR SIZE: *800 x 1200mm*
CONFIGURATION: *Single entry (Guides at rear)*
SHAFT TYPE: *Steel Structure*
DOORS TYPE: *Swing*

Drawing Title:

Rafael Piccolo

Date: **Apr 13**	Scale: **NTS**	Rev:
Drawn By: **N Massey**	Checked By:	

Unit 7, Deanfield Drive,
Link 59 Business Park,
Clitheroe, Lancs, BB7 1QJ,

Tel: 01200 405005
Fax: 01200 405006
Email: info@axess2.co.uk

axess 2
Lifts for life

www.axess2.co.uk